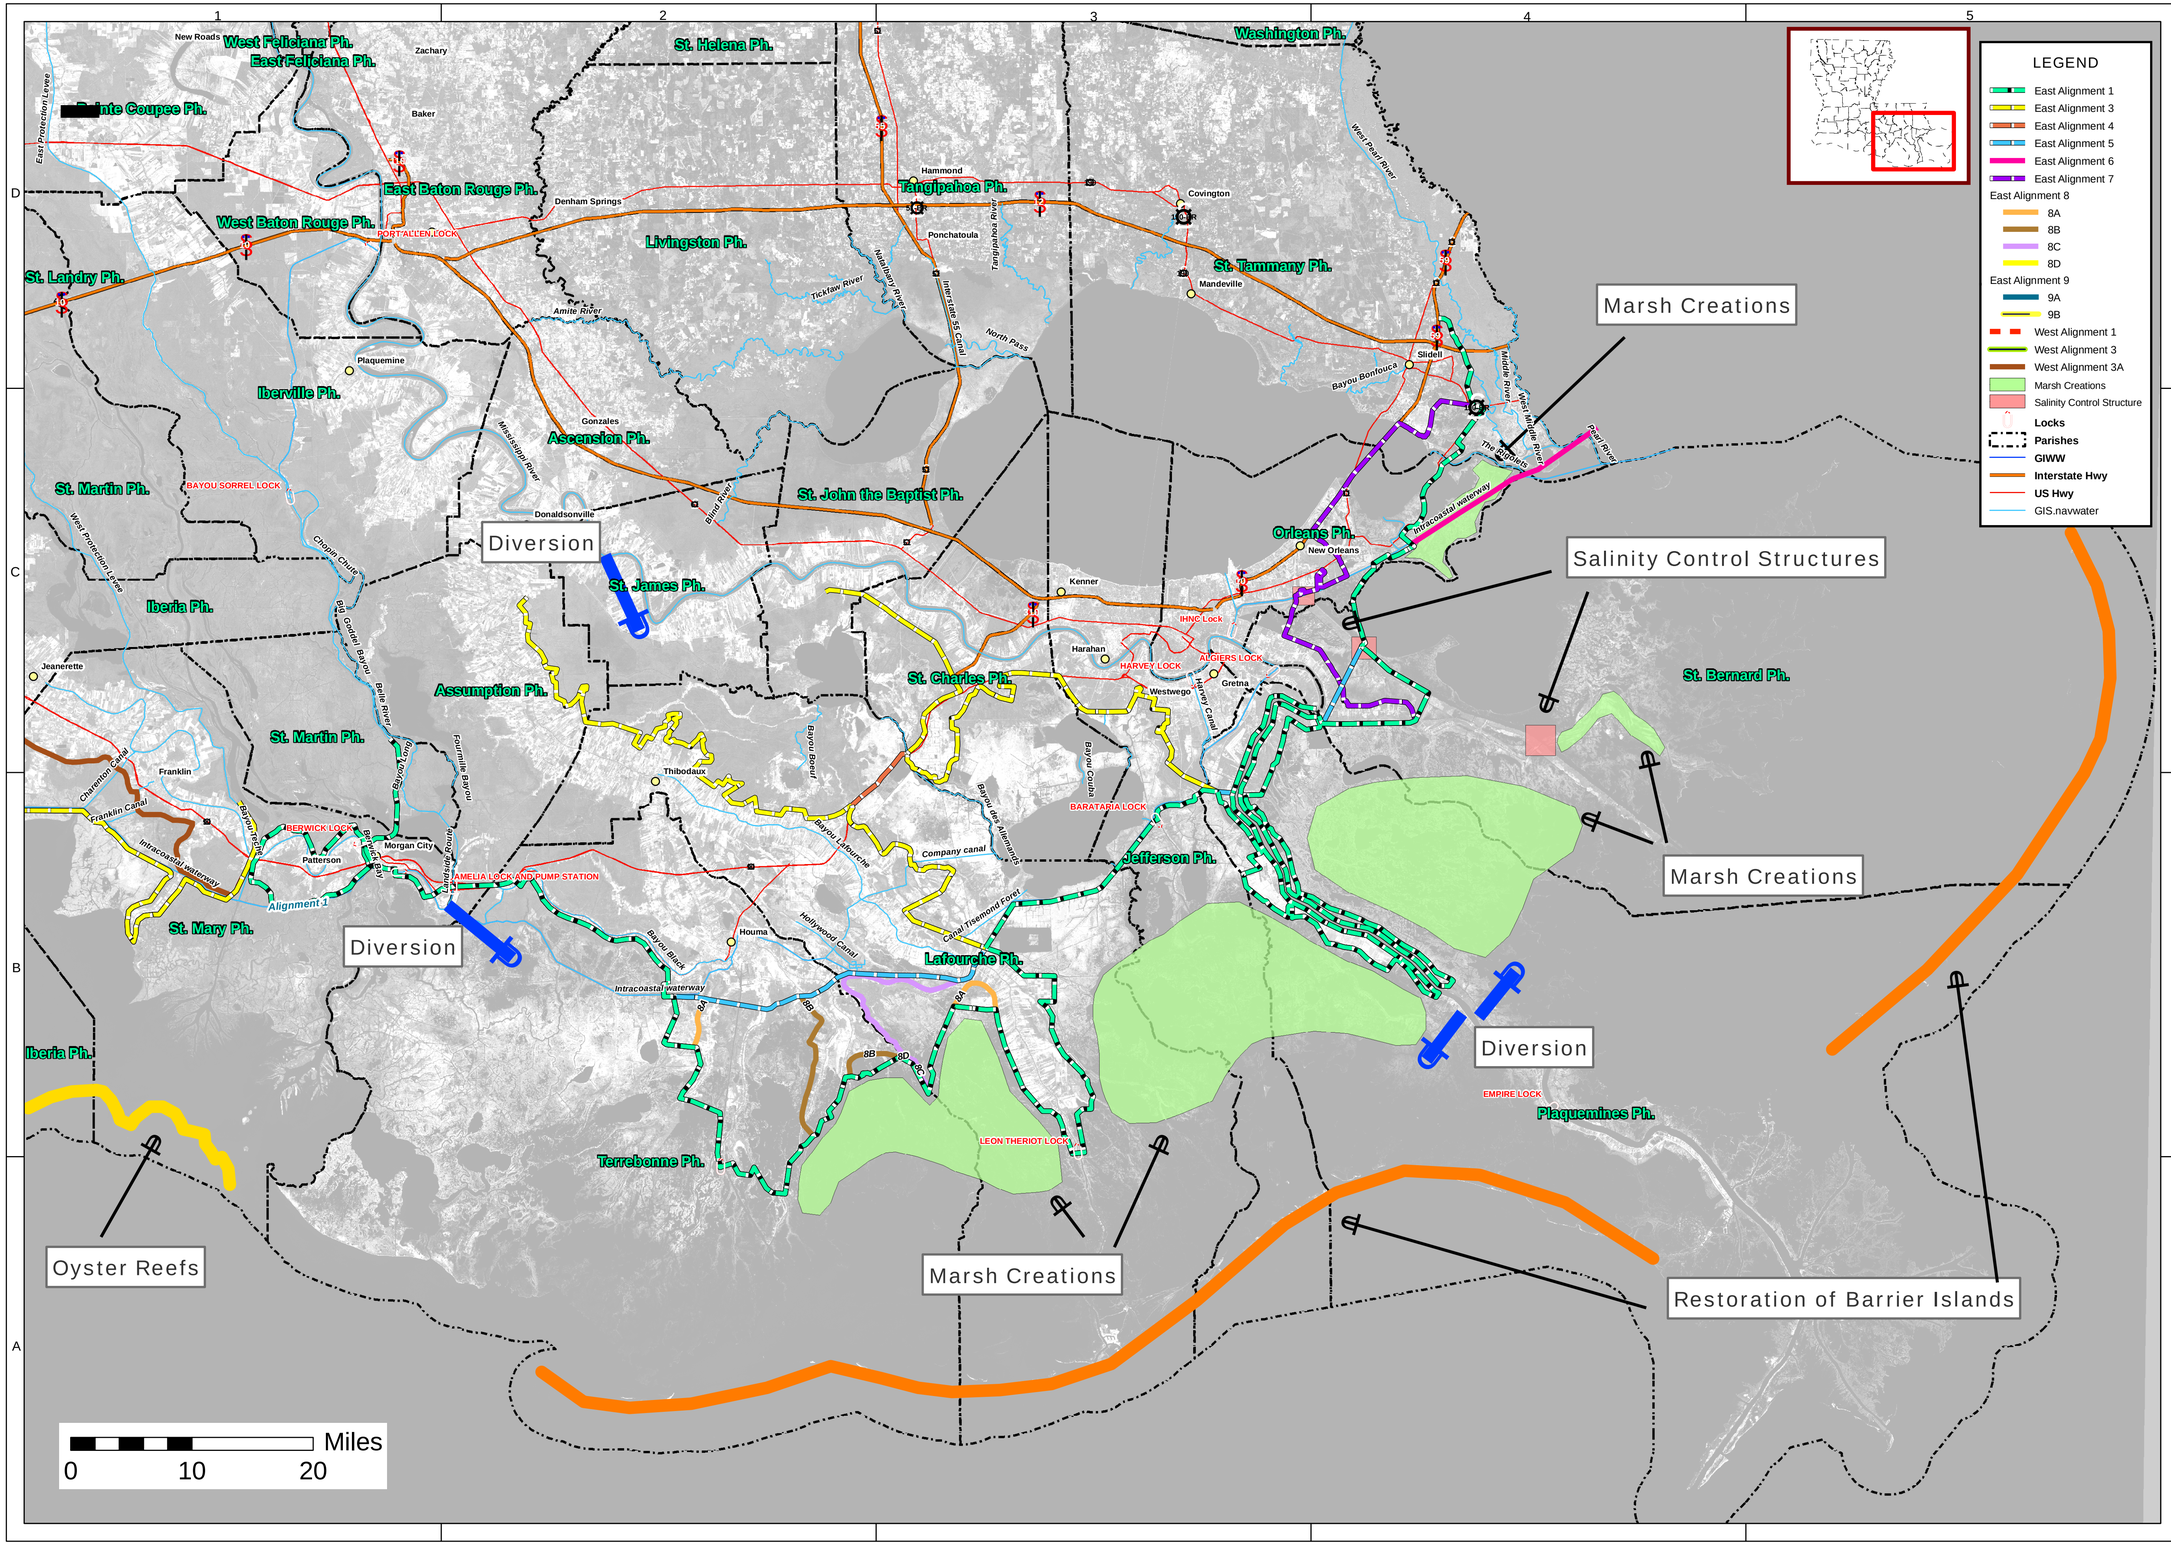

U.S. ARMY CORPS OF ENGINEERS
NEW ORLEANS DISTRICT

MARK	DESCRIPTION	DATE	APPR.	MARK	DESCRIPTION	DATE	APPR.

U.S. ARMY ENGINEER DISTRICT
CORPS OF ENGINEERS
MISSISSIPPI VALLEY DIVISION

DESIGNED BY: xxx
DWN BY: M. Shields
CKD BY: xxx
SUBMITTED BY: XXXXXXXXXXXXX
FILE NAME: South West LA.mxd
SIZE: ANSI X
PLOT SCALE: NNN:1
DATE: MM/DD/YYYY
SOLICITATION NO.: W912PB-00-B-XXXX
CONTRACT NO.: W912PB-00-C-XXXX
FILE NO.: H-NN-NNNNN
PLOT DATE: MM/DD/YYYY

South East Louisiana

Coastal Restoration Features

SHEET IDENTIFICATION NUMBER
C-XX